TYPICAL C/S OF BITUMEN MACADAM ROAD

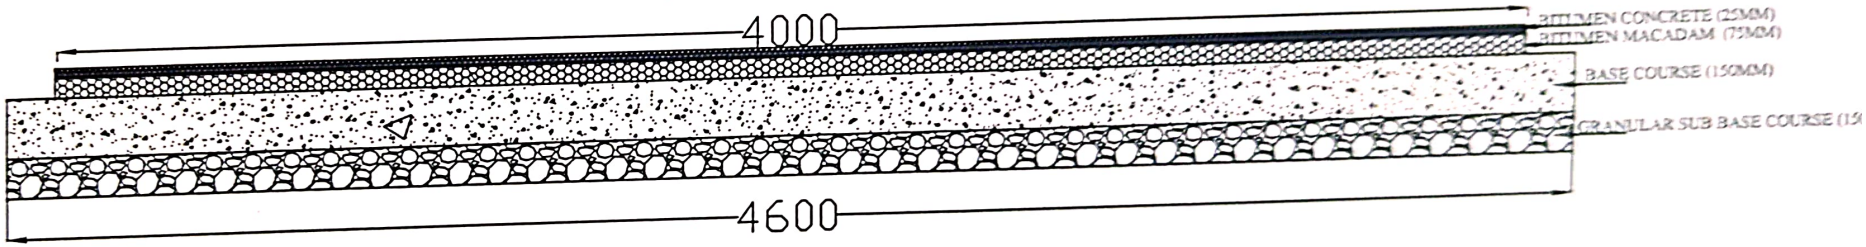

Assistant Executive Engineer
(Kaveri - O & M)-1-1 Sub Division
BWSSB, Thorekadanahalli.

Road Type - 1 (for Existing sub base)

TYPICAL C/S OF BITUMEN MACADAM ROAD

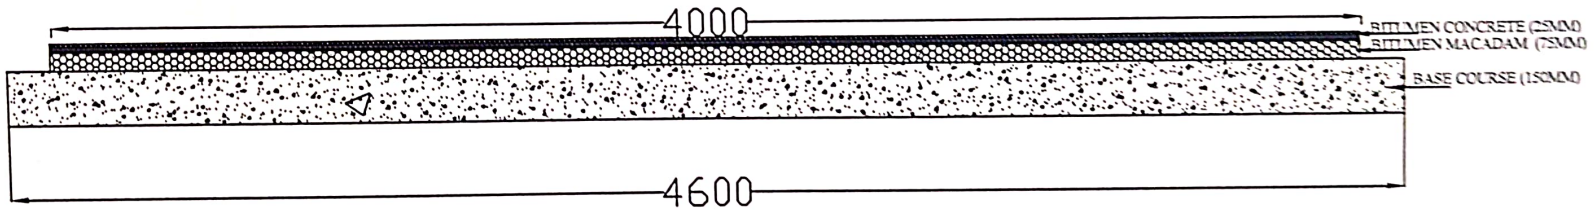

1

Assistant Executive Engineer
(Kaveri - O & M)-1-1 Sub Division
BWSSB, Thorekadanahalli.